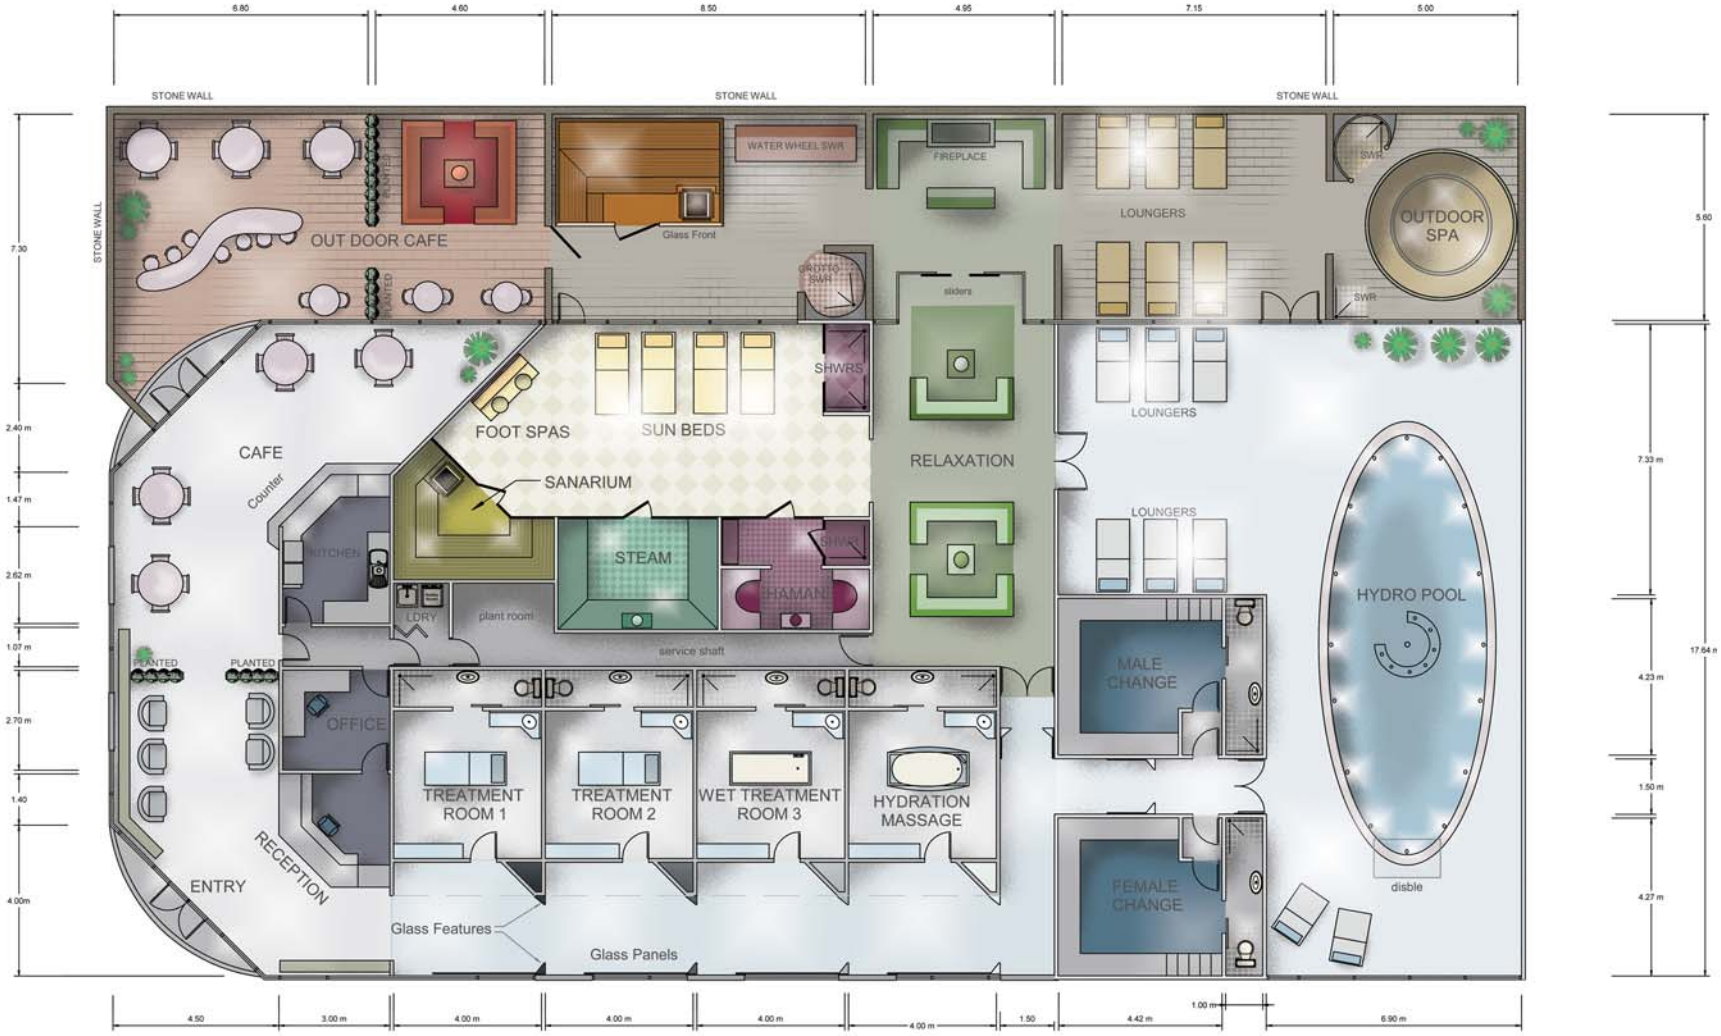

Building Area 665m²

Courtyard 225m²

Notes

Copyright © 2006 Walrus Spa Design Ltd

All rights reserved

Walrus Spa Design Ltd does not guarantee that any or all of the information in this document is error-free
All of the information and intellectual property contained in this document is confidential to and remains the exclusive property of Walrus Spa Design Ltd

No part of this publication may be reproduced, transmitted, stored in a retrieval system, by any means, electronic, mechanical, photo copying, recording or otherwise without the prior written permission of Walrus Spa Design Ltd
If you are not the intended recipient please notify Walrus Spa Design Ltd, on phone +64 9 921 8134 to arrange for document retrieval.

This drawing is preliminary design and layout only for planning and resource consent purposes.

All dimensions and scaling are subject to final working drawings and CAD Modelling.

No distances or measurements are to be taken from these drawings.

These drawings are not at any time to be used for manufacturing of any componantry or fittings nor used for construction purposes at any time.

Project Title:

Antipodes Spa

Series Title:

Concept Layouts

Drawing Title:

Concept Layout 1.0.1

Walrus Spa Designers Ltd

Carista House, Miller Way, Martins Bay
Warkworth 0982. New Zealand
tel- +64 9 425 6933
mob- +64 21 556 458
fax- +64 9 425 6051
email- klafsnz@xtra.co.nz

web- www.klafsaustralasia.com
www.carista.co.nz

CAD Production by

spatial advantage ltd

Infinity House
60 Khyber Pass Road
Grafton
Auckland

Tel +64 9 9218134
email tony-spatialadvantage@infinity.co.nz

Scale:	At A3 = 1:150
Date:	13 June 2007
Issue No:	1.0.1
Job No:	
Page	1 of 2